ROOFTOP RESERVATION

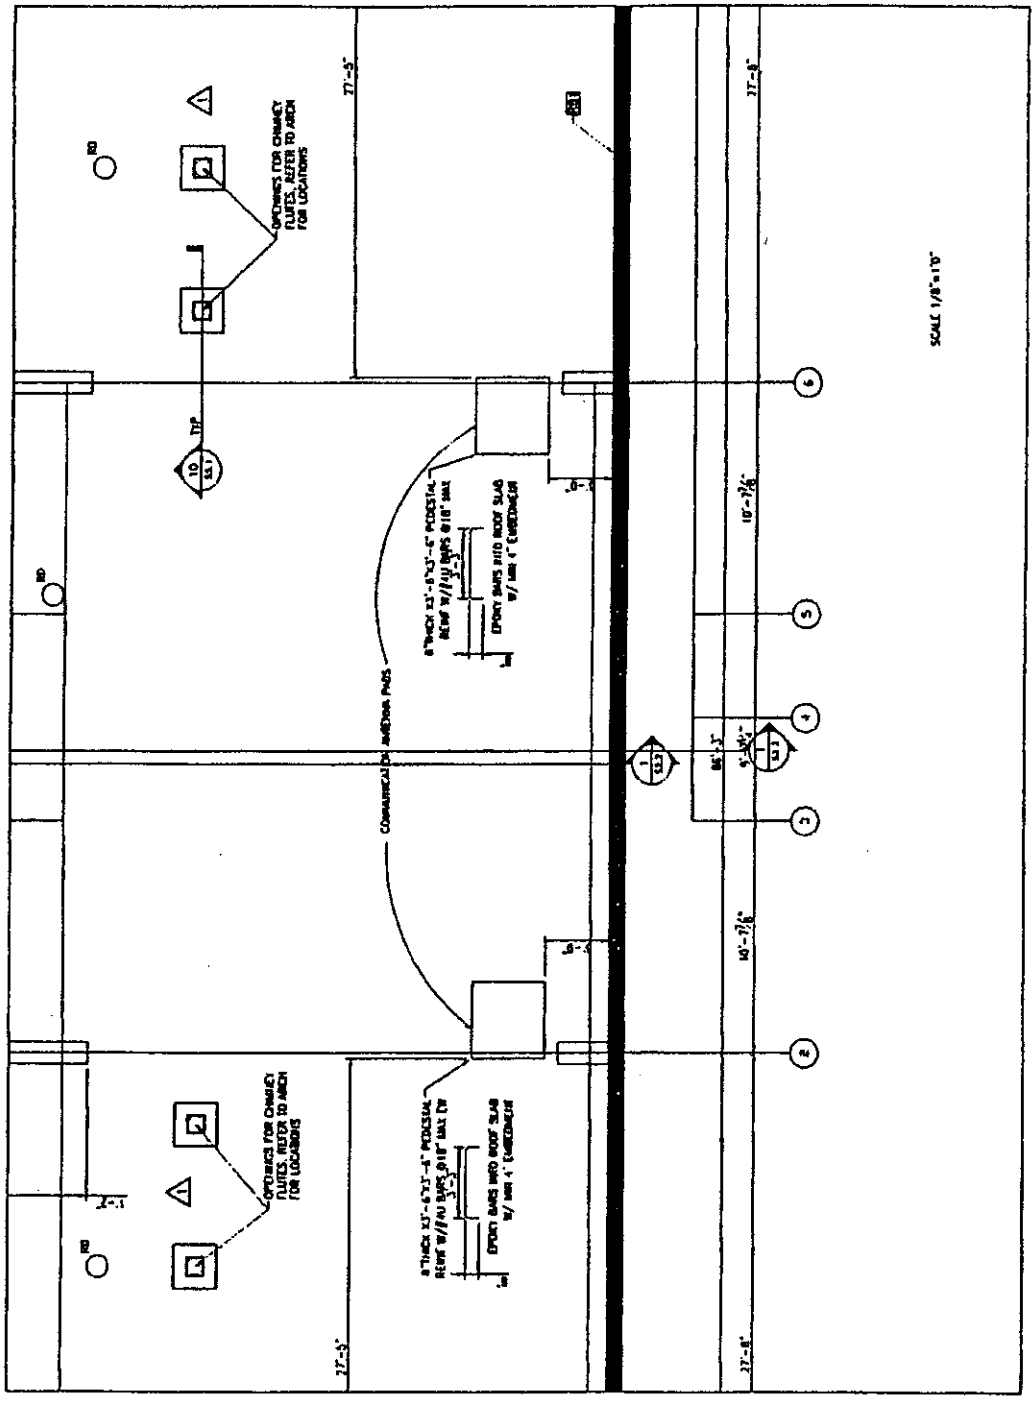

NEED NOT BE BUILT