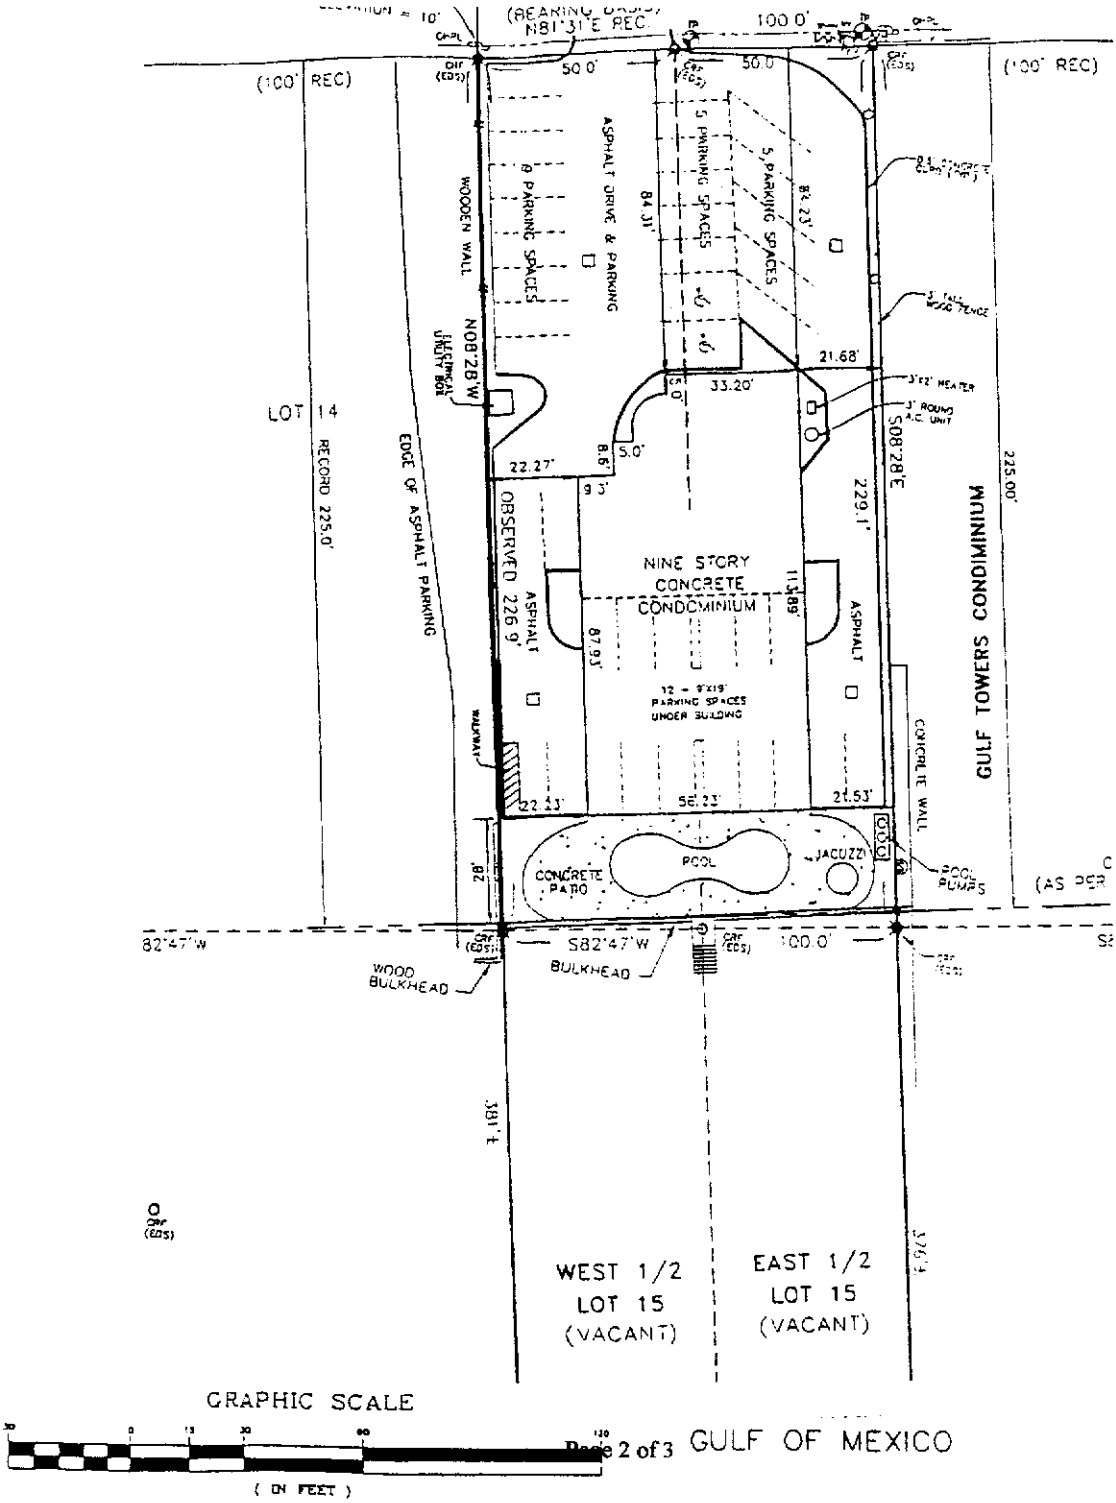
(BEARING BASIS N81°31'E REC.)
100.0'
50.0'
50.0'
(100' REC)
(100' REC)
ASPHALT DRIVE & PARKING
8 PARKING SPACES
5 PARKING SPACES
5 PARKING SPACES
84.31'
84.23'
WOODEN WALL
N08°28'W
UTILITY BOX
21.68'
33.20'
3'X2' HEATER
3' ROUND A.C. UNIT
LOT 14
RECORD 225.0'
EDGE OF ASPHALT PARKING
22.27'
5.0'
8.6'
9.3'
S08°28'E
229.1'
225.00'
OBSERVED 226.9'
NINE STORY CONCRETE CONDOMINIUM
11.89'
87.93'
ASPHALT
ASPHALT
12 - 9'X19' PARKING SPACES UNDER BUILDING
GULF TOWERS CONDOMINIUM
CONCRETE WALL
22.43'
56.23'
21.53'
POOL
JACUZZI
CONCRETE PATIO
POOL PUMPS
28'
(AS PER
82°47'W
S82°47'W
100.0'
WOOD BULKHEAD
BULKHEAD
381.1'
376.1'
WEST 1/2 LOT 15 (VACANT)
EAST 1/2 LOT 15 (VACANT)
GRAPHIC SCALE
(IN FEET)
GULF OF MEXICO