This drawing is the property of Hatch Mott MacDonald Florida, LLC, and may not be reproduced without written permission.

OR BK 5519 PG 1284
Escambia County, Florida
INSTRUMENT 2004-299279

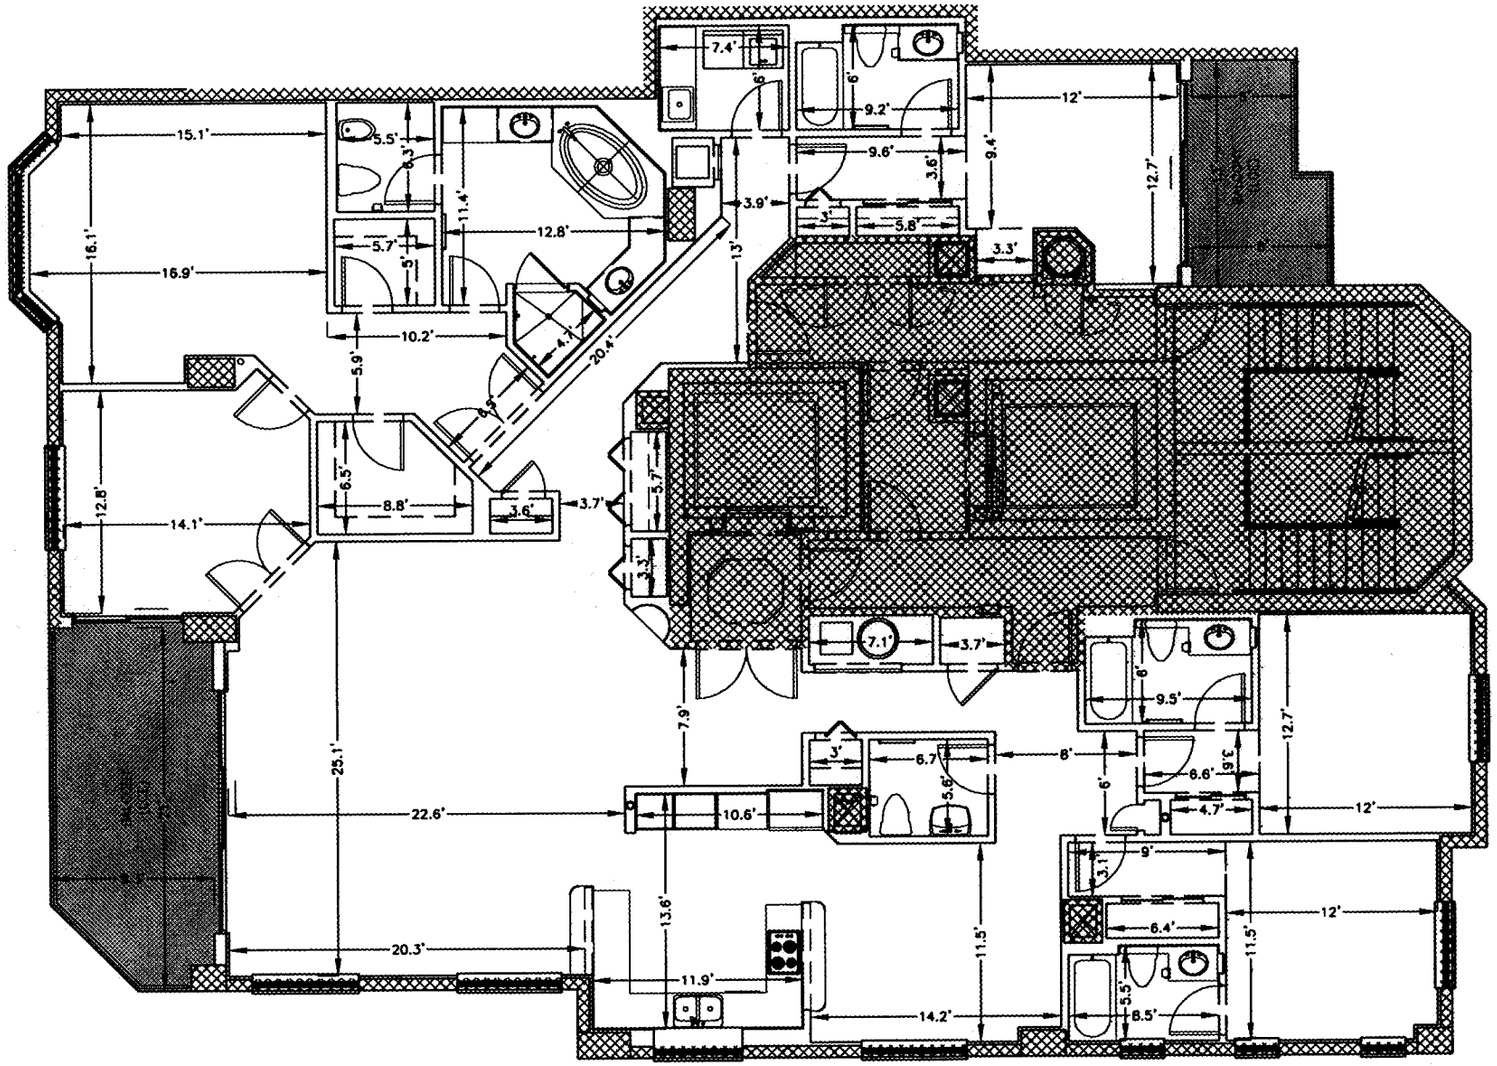

INDIGO CONDOMINIUM
(PHASE I)
PENTHOUSE
FLOOR 21
PH-2101-E

0 10
Scale: 1" = 10'

= COMMON ELEMENT

= LIMITED COMMON ELEMENT TO APPURTENANT RESIDENTIAL UNIT

UNLESS ACCOMPANIED BY A SIGNED AND SEALED SHEET 1, THEN THIS DRAWING, SKETCH, PLAT, MAP OR DESCRIPTION IS FOR INFORMATIONAL PURPOSES ONLY AND IS NOT VALID.

PROJECT: INDIGO, A CONDOMINIUM
PERDIDO KEY
ESCAMBIA COUNTY, FLORIDA

TITLE: PHASE I - BUILDING 1
PENTHOUSE - FLOOR 21
PH-2101-E

Hatch Mott MacDonald

Hatch Mott MacDonald Florida, LLC
Architects Engineers Surveyors
Certificate of Authorization: LB - 0006783
5111 North 12th Avenue (32504) / P. O. Box 2518 (32513-2518)
Pensacola, Florida
Telephone: (850) 484-8011 ■ Fax: (850) 484-8189

DESIGNED BY:
DRAWN BY: G. EDWARDS
PROJECT SURVEYOR: R.S. COLOCADO
PROJECT MANAGER: M. BONIFAY
DATE: 09-14-2004
LAST REVISED:
H.M.M. PROJECT NUMBER: 201910

SHEET: 20 OF 23