Apt Bk 22 pg 53

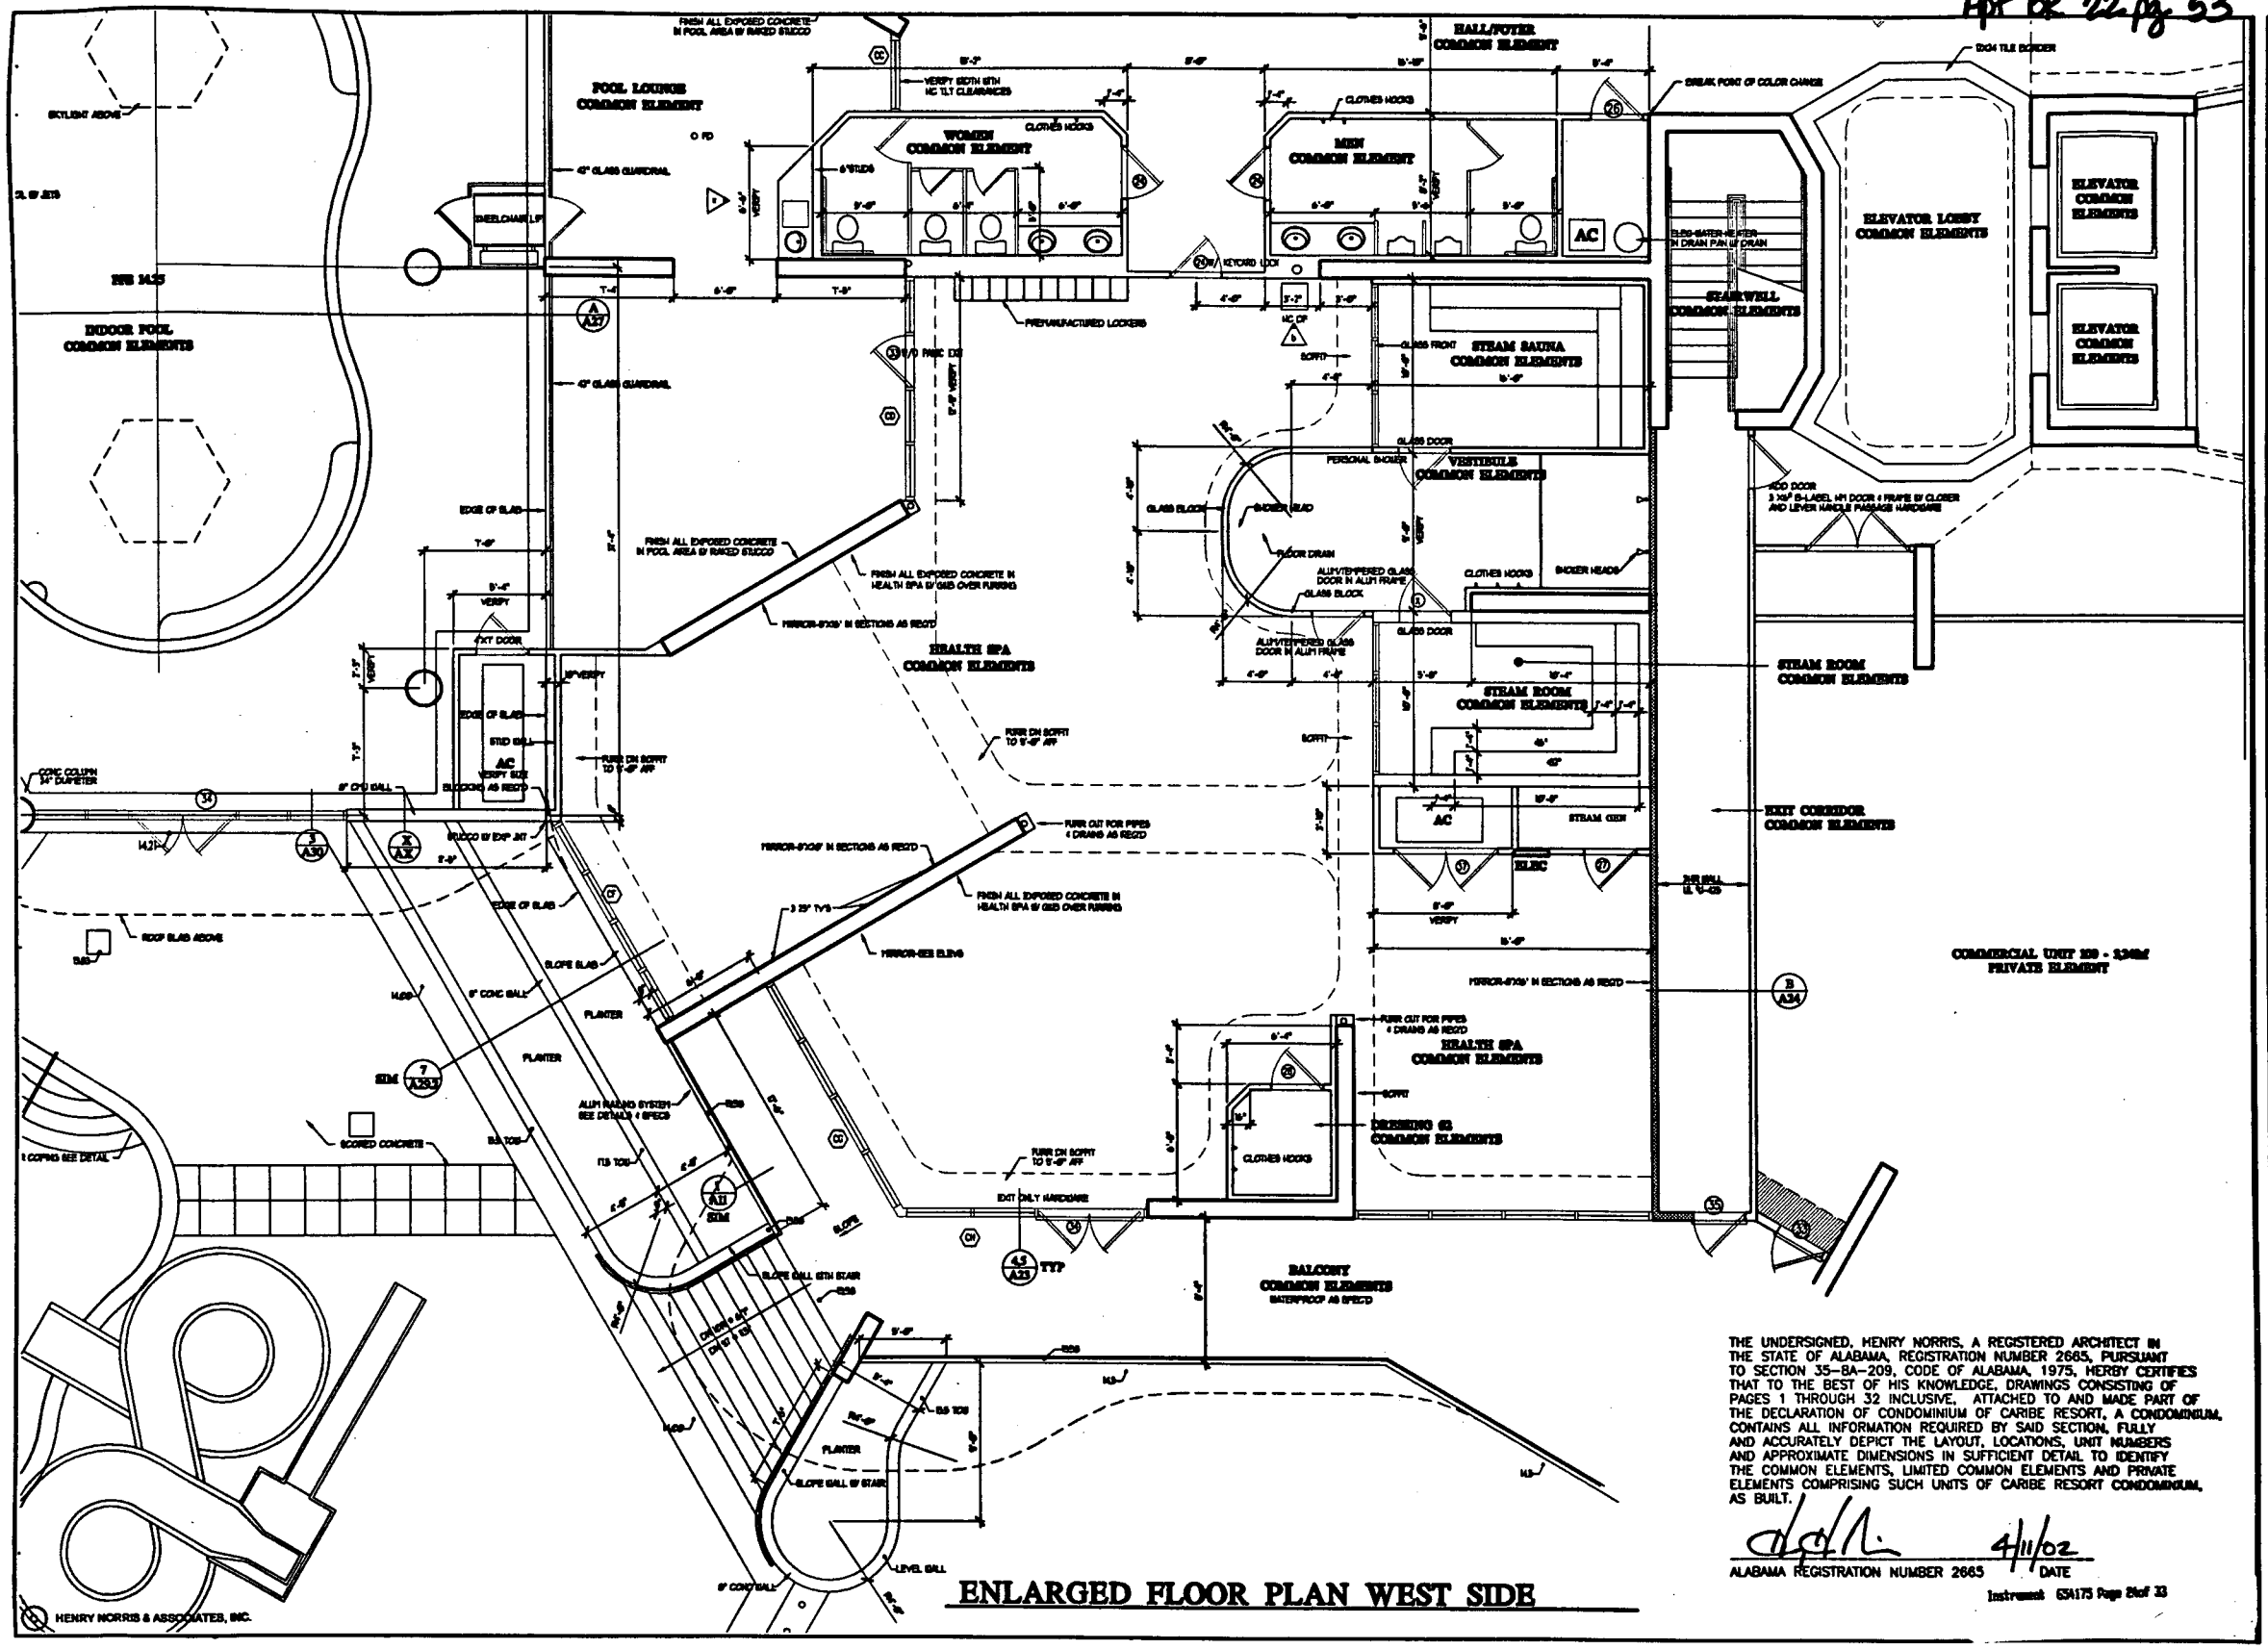

ENLARGED FLOOR PLAN WEST SIDE

THE UNDERSIGNED, HENRY NORRIS, A REGISTERED ARCHITECT IN THE STATE OF ALABAMA, REGISTRATION NUMBER 2665, PURSUANT TO SECTION 35-8A-209, CODE OF ALABAMA, 1975, HEREBY CERTIFIES THAT TO THE BEST OF HIS KNOWLEDGE, DRAWINGS CONSISTING OF PAGES 1 THROUGH 32 INCLUSIVE, ATTACHED TO AND MADE PART OF THE DECLARATION OF CONDOMINIUM OF CARIBE RESORT, A CONDOMINIUM, CONTAINS ALL INFORMATION REQUIRED BY SAID SECTION, FULLY AND ACCURATELY DEPICT THE LAYOUT, LOCATIONS, UNIT NUMBERS AND APPROXIMATE DIMENSIONS IN SUFFICIENT DETAIL TO IDENTIFY THE COMMON ELEMENTS, LIMITED COMMON ELEMENTS AND PRIVATE ELEMENTS COMPRISING SUCH UNITS OF CARIBE RESORT CONDOMINIUM, AS BUILT.

4/11/02

ALABAMA REGISTRATION NUMBER 2665 / DATE

Instrument 634175 Page 24of 33

HENRY NORRIS & ASSOC., INC.
ARCHITECTURE & ENVIRONMENTAL DESIGN
30 N. PALAFOX
PENSACOLA, FLORIDA 32501
(850) 432-6011
FAX 435-9011
henry@hnorris.com

CARIBE RESORT
ORANGE BEACH, ALABAMA

JOB NO.: 670567
DD: MSB
CHECKED: HNH
DATE: 4/9/02
REVISIONS:

FLOOR PLAN WEST

SHEET 23 OF 32

BUSINESS FORMS CORPORATION