BOOK 017 PAGE 104

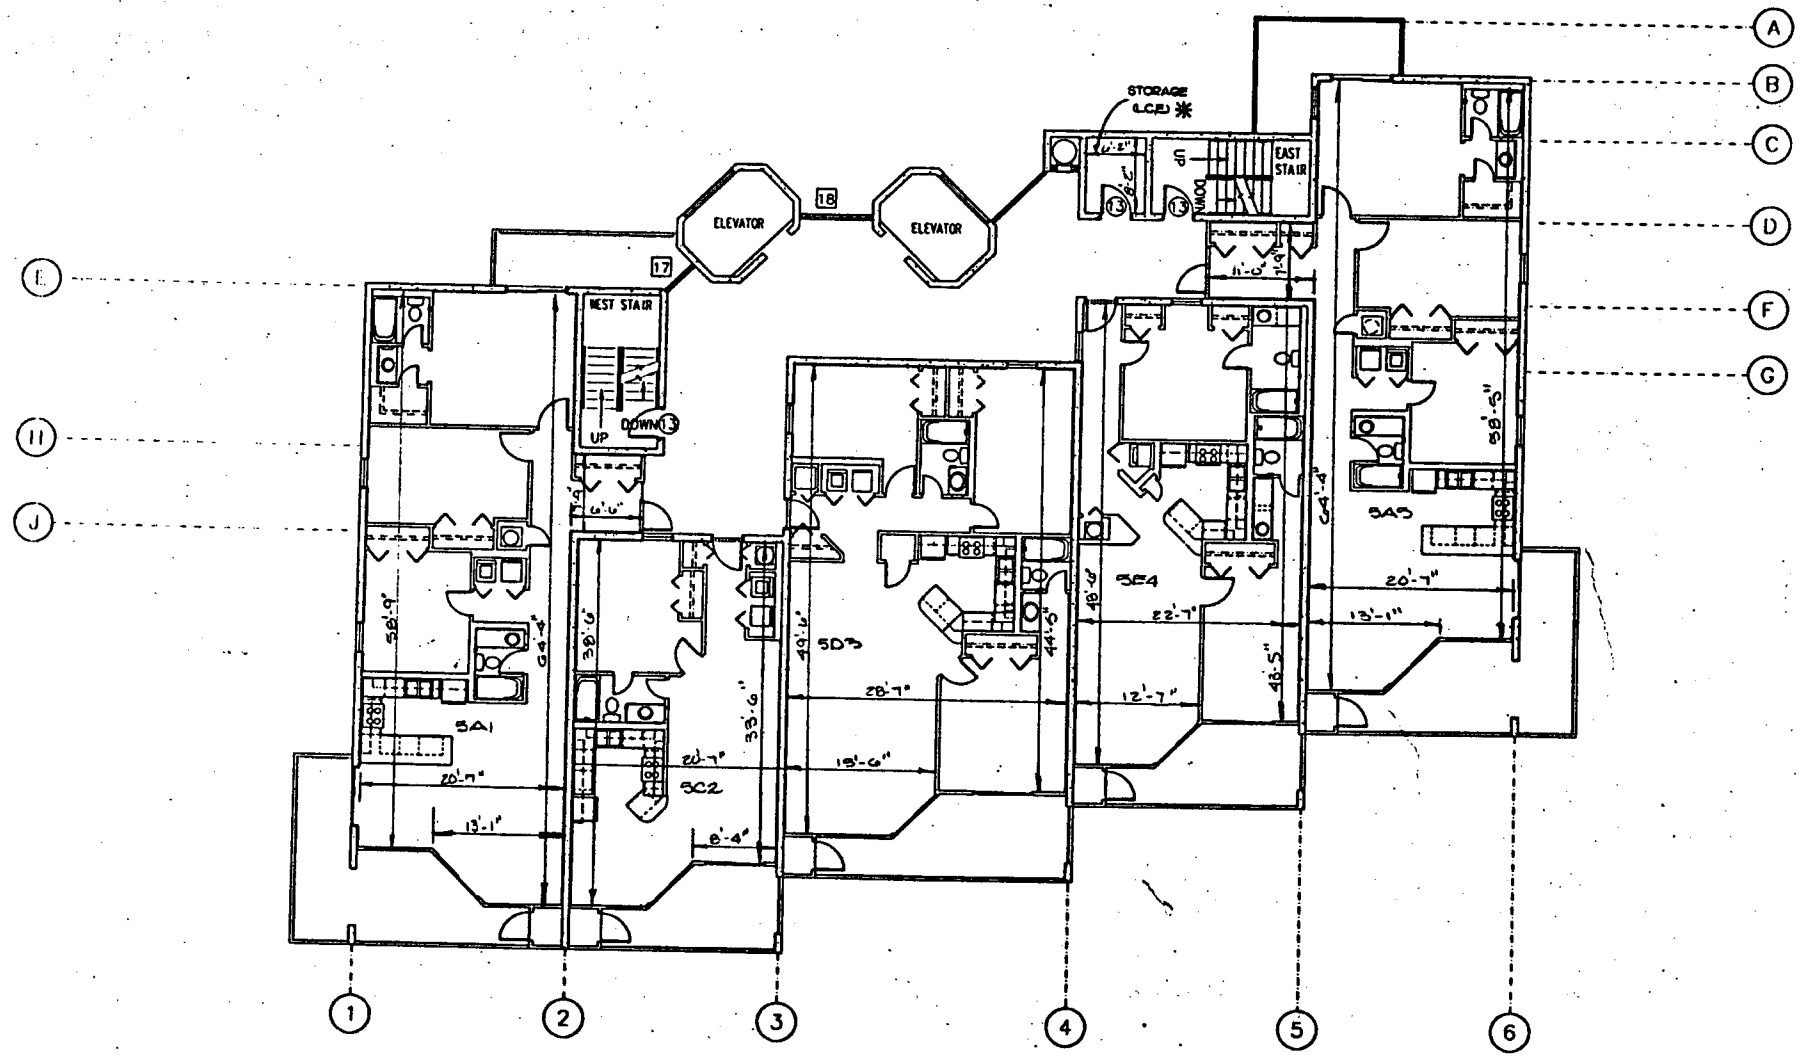

FIFTH FLOOR PLAN

N

I, MIKELL D. SPEAKS, A REGISTERED LAND SURVEYOR IN THE STATE OF ALABAMA HEREBY CERTIFY THAT THE FOLLOWING DIMENSIONS FOR THE UNITS IN PHOENIX EAST II CONDOMINIUMS ARE TRUE AND CORRECT.

Mikell D. Speaks
ALABAMA REGISTRATION 8812
MARCH 31, 1997

ALABAMA REGISTERED No 8127 PROFESSIONAL ENGINEER MIKELL D SPEAKS

* LIMITED COMMON ELEMENT

REVISIONS	MIKELL D. SPEAKS & ASSOCIATES • CONSULTING ENGINEERS, INCORPORATED 732 OAK CIRCLE DRIVE WEST • MOBILE, ALABAMA			PHOENIX EAST II	SHEET 7 OF 11
	DRAWN BY: MDS	DATE: MARCH 1997	JOB NO. 97-0302	SCALE:	

BUSINESS RECORDS CORPORATION